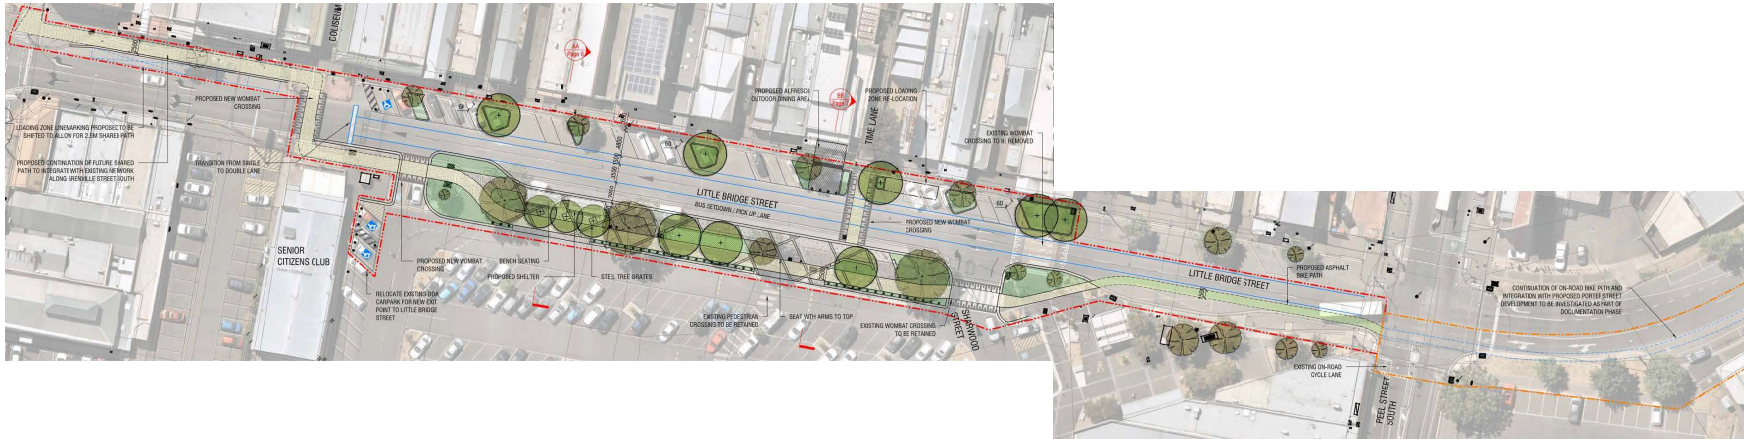

LEGEND

- EXTENT OF WORKS
- EXISTING STORMWATER — By others / refer Civil
- EXISTING CONDUITS / SERVICES — By others / refer Civil
- EXISTING STREET LIGHTS / POLE — By others / refer Civil
- EXISTING TELECOM PIT — By others / refer Civil
- EXISTING STOP VALVE — By others / refer Civil
- EXISTING SEWER PIT — By others / refer Civil
- EXISTING ELECTRICITY PIT — By others / refer Civil
- EXISTING CABINET — By others / refer Civil
- CONCRETE TYPE 1 - EXPOSED AGGREGATE — Refer Schedules, Details and Specification
- CONCRETE TYPE 2 - PLAIN CONCRETE — Refer Schedules, Details and Specification
- CONCRETE TYPE 3 - PERMEABLE PAVING — Refer Schedules, Details and Specification
- GRANITE BLOCK SEATING WALL — Refer Schedules, Details and Specification
- FEATURE BAND PAVING — Refer Schedules, Details and Specification
- BENCH SEATING — Refer Schedules, Details and Specification
- FIXED BOLLARD — Refer Schedules, Details and Specification
- EXISTING TREE — To Be Retained
- STREET TREE — Refer Schedules, Details and Specification
- GARDEN BED — Refer Schedules, Details and Specification
- DEDICATED BIKE LANE WITH LINE MARKING

LITTLE BRIDGE STREET BUS STOP UPGRADE
LANDSCAPE DESIGN CONCEPT

DRG NO.	REV	DATE	DES/DOC	AUTH
320717 000	D	12/12/2023	AC/JT	AC

CITY OF BALLARAT

0 5 10 15 20 25m

SCALE 1:500@A1

spiire

G:\32\320717\000\Landscape\Graphics\InDesign\320717_Little Bridge Street A1updated image.indd